
NOTES:
- GREAT LOCATION FOR L2, IDEAL FOR OVERNIGHT CHARGING OF HOTEL GUESTS.
- CONSTRUCTION ITEMS TO ADDRESS INCLUDE HANDICAP STALLS AND THE OVERALL STALL COUNT.
- OTHER CONSTRUCTION CONCERNS INCLUDE THE ELEVATION OF THE CHARGING UNIT AND POTENTIAL FLOODING.
- LOOKS LIKE A GOOD SPOT FOR THE FUTURE TO ADD MORE L2 AS NEEDED.
- FOR PARKING AND AREA USE, THIS APPEARS TO BE THE DESIGNATED AREA AND IS SUITABLE FOR LONG-TERM PARKING.

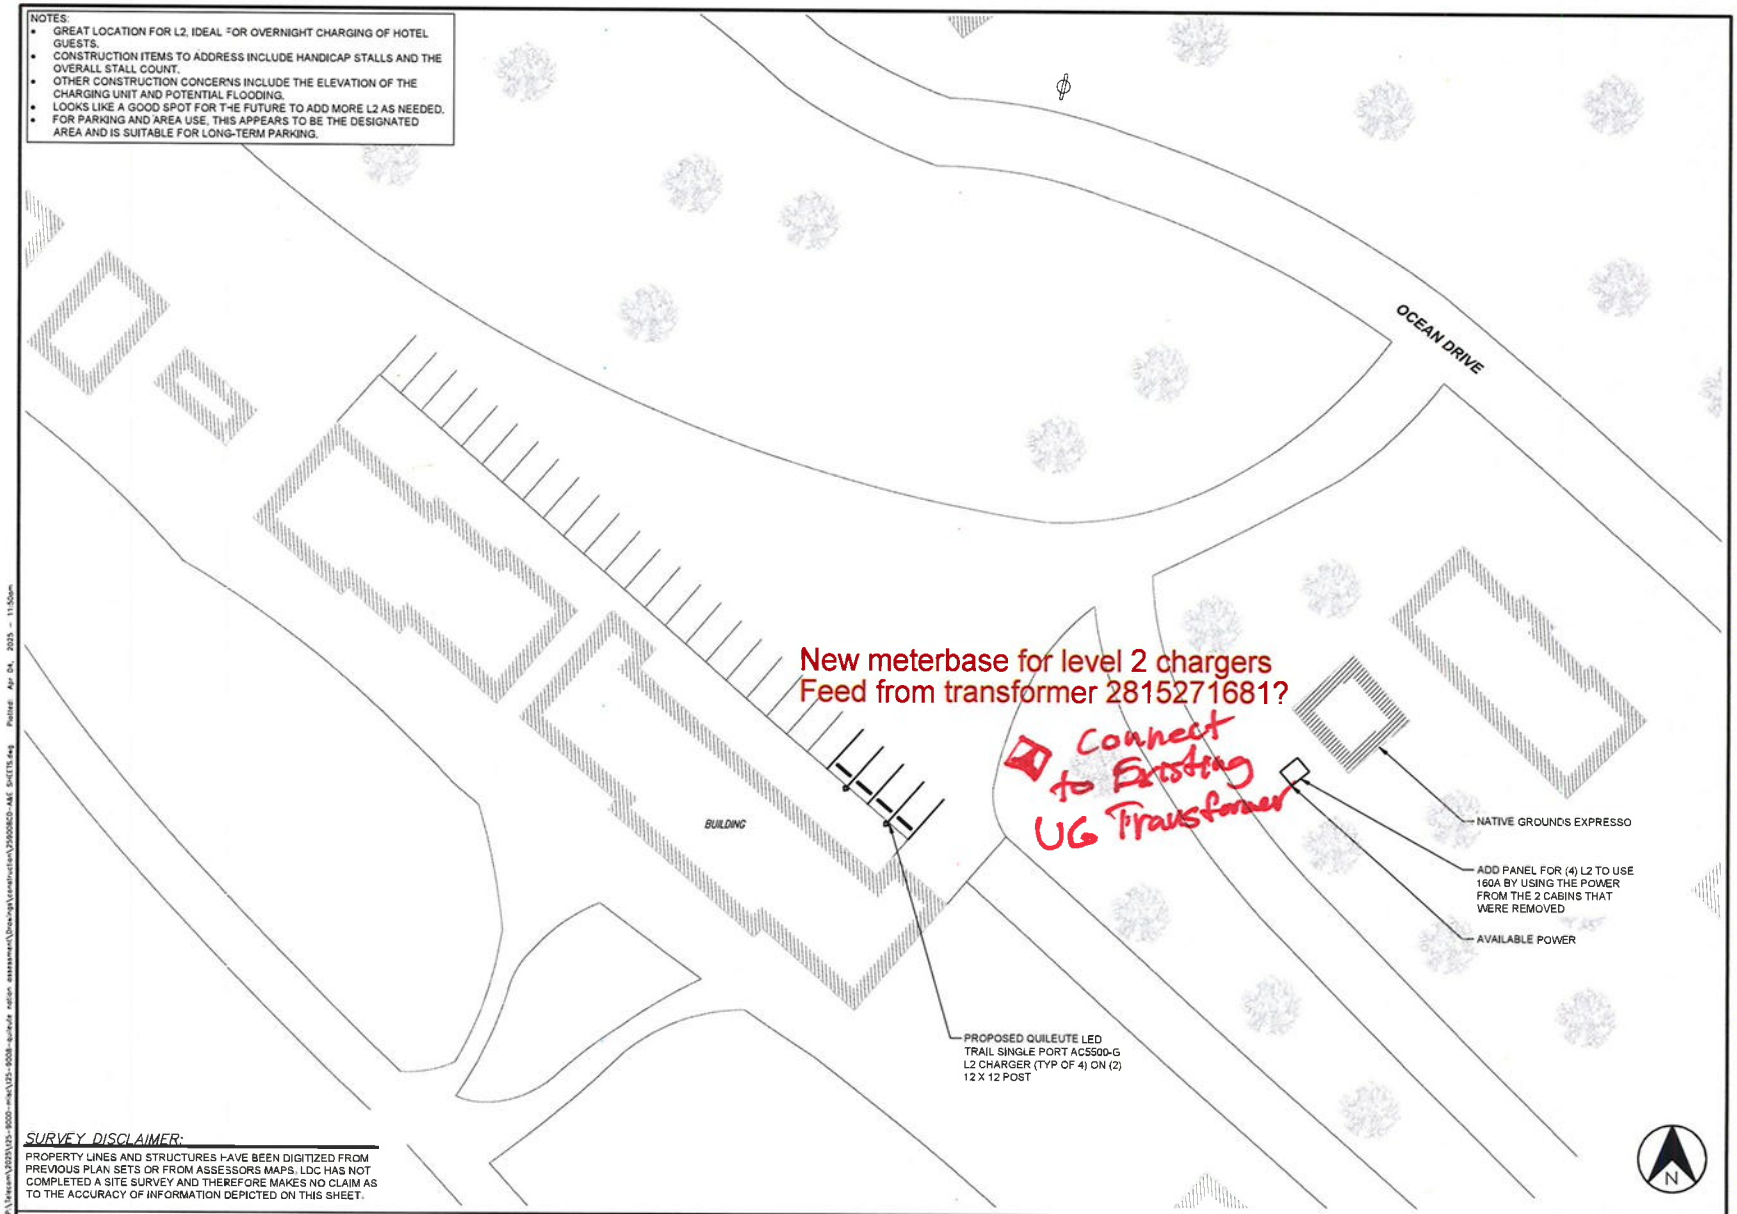

SURVEY DISCLAIMER:

PROPERTY LINES AND STRUCTURES HAVE BEEN DIGITIZED FROM PREVIOUS PLAN SETS OR FROM ASSESSORS MAPS. LDC HAS NOT COMPLETED A SITE SURVEY AND THEREFORE MAKES NO CLAIM AS TO THE ACCURACY OF INFORMATION DEPICTED ON THIS SHEET.

QUILEUTE - RESORT - SITE PLAN 1

22"x34" SCALE: 1" = 20' | 11"x17" SCALE: 1" = 40'

quileute NATION

LDC | Surveying Engineering Planning
Kent Woodinville Olympia
20210 142nd Avenue NE
Woodinville, WA 98072
T 425.806.1869 www.LDCcorp.com F 425.482.2863

DATE:	4-3-25
DRAWN BY:	PPK
CHECKED BY:	RBH

SUBMITTALS

REV	DATE	DESCRIPTION	BY
1	4-3-25	LAYOUT DRAWINGS	PPK


APPROVAL STAMP

SITE
QUILEUTE NATION
QUILEUTE - RESORT
OCEAN DR
LA PUSH, WA 98350

SHEET TITLE
QUILEUTE - RESORT - SITE PLAN

SHEET NUMBER
A-2.1

Drawing: P:\Projects\2025\025-0005-quileute nation assessment\Drawings\Construction\25000005-ARE SHEETS.dwg Plotted: Apr 04, 2025 - 11:50am

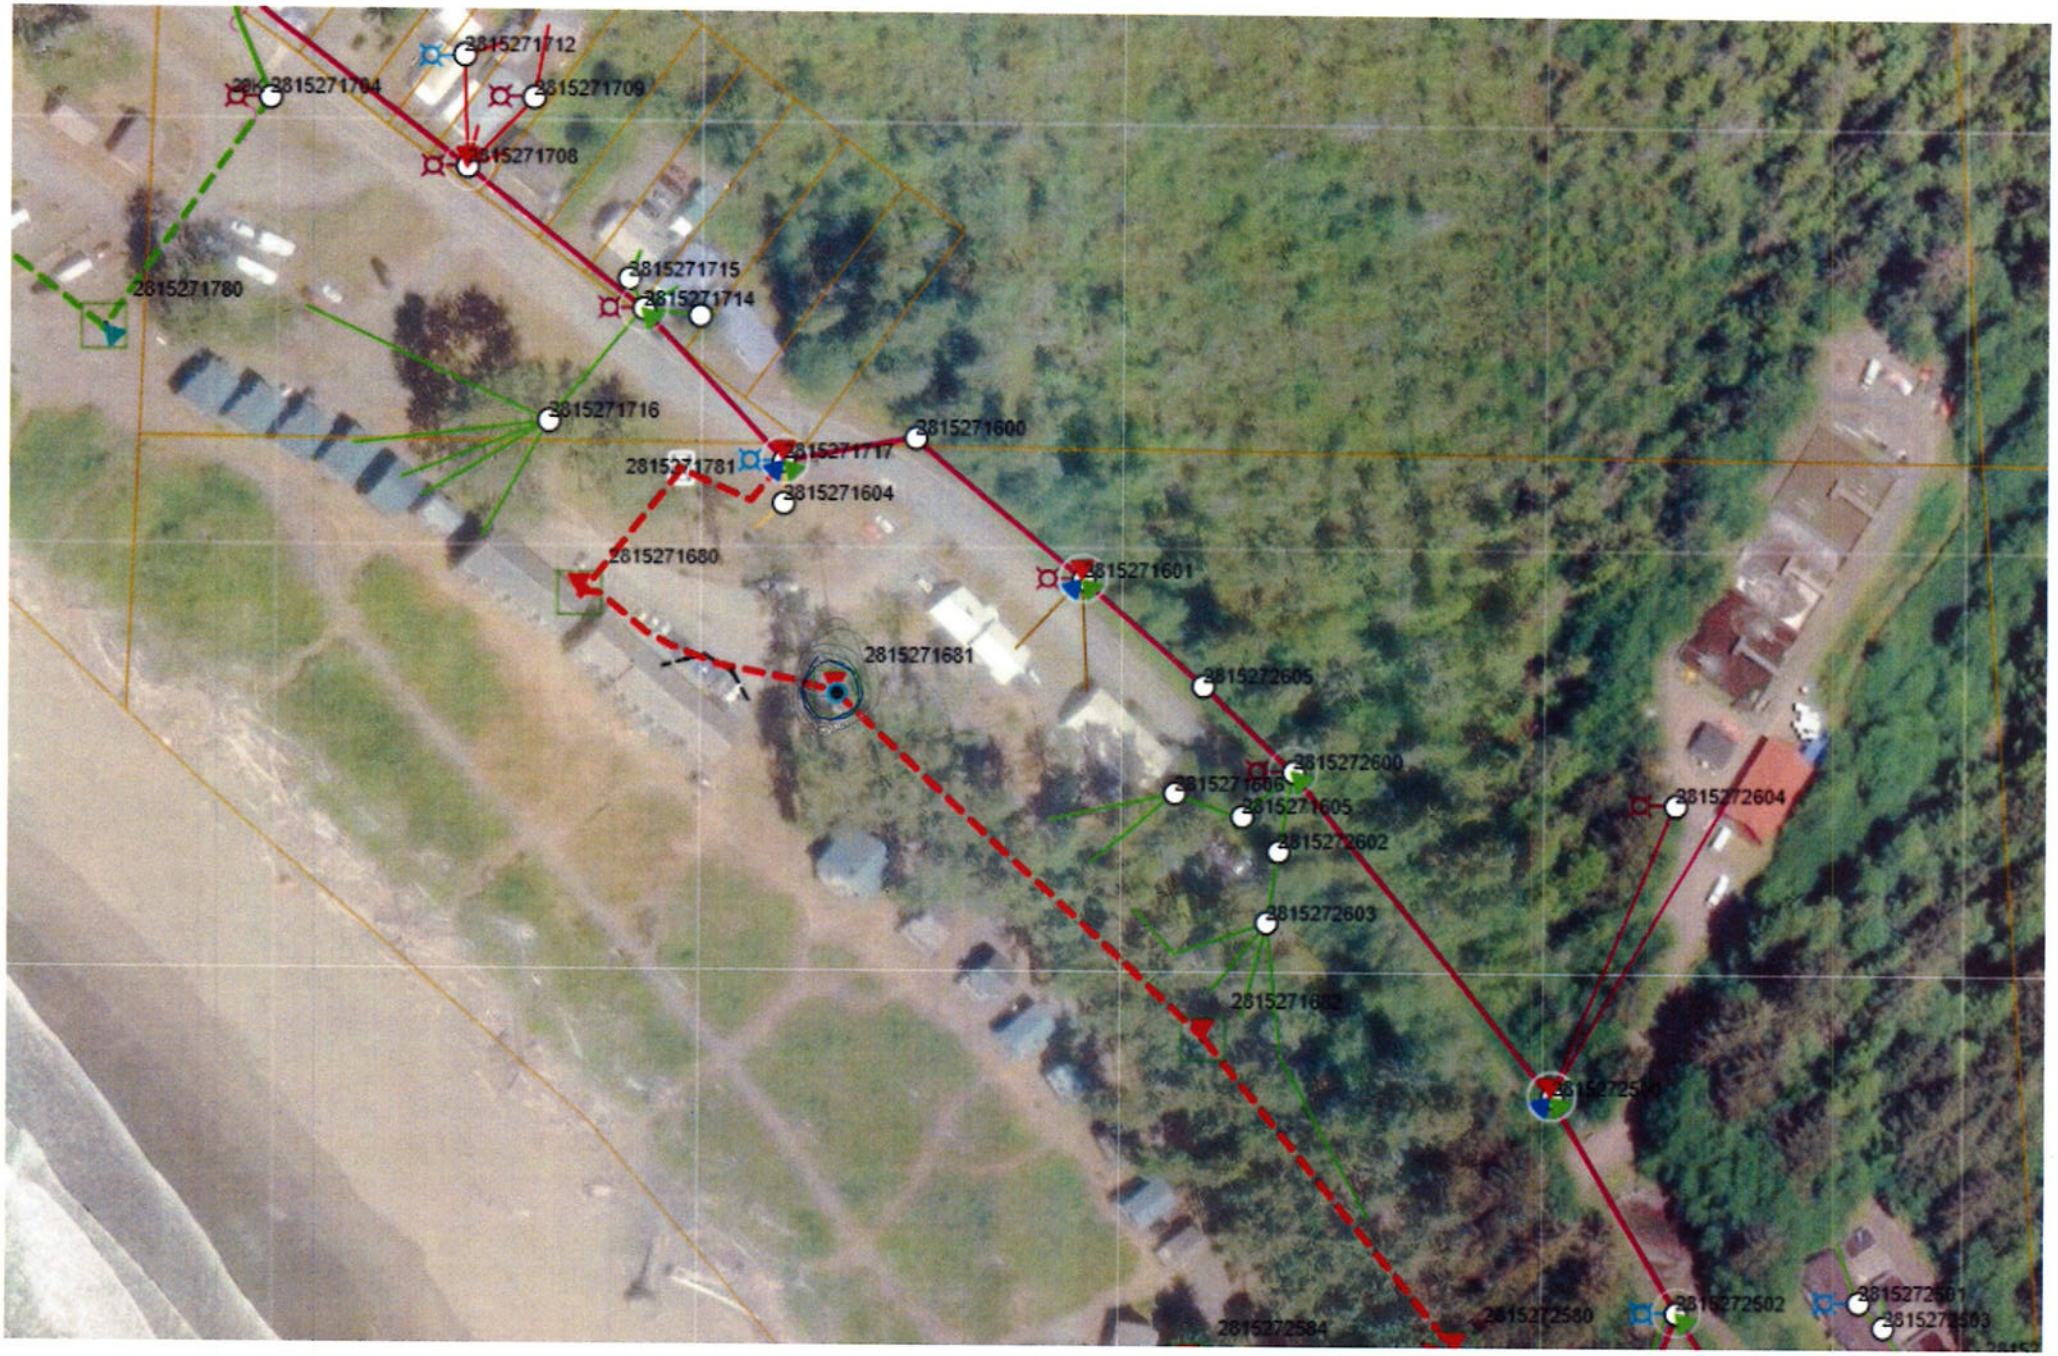
2815271712
2815271709
2815271708
2815271715
2815271714
2815271780
2815271716
2815271600
2815271717
2815271781
2815271604
2815271680
2815271601
2815271681
2815272605
2815272600
2815271606
2815271605
2815272602
2815272604
2815272603
2815272580
2815272584
2815272502