
NOTES:
- GOOD LOCATION NEXT TO THE RESTAURANT.
- CONCERNS EXIST THAT THE PARKING LOT IS NOT CLEARLY DEFINED AND COULD POSE A SAFETY ISSUE DURING PEAK HOURS.
- CONCERNS INCLUDE THE TRUCK AND TRAILER, AS WELL AS ACCESS TO THE EXISTING PUMPS AND THE FLOW OF TRAFFIC.
- PARKING IS NOT MAINTAINED AND NEEDS TO BE ADDRESSED FOR THE CHARGING STATIONS TO BE PRACTICAL.
- THE AREA APPEARS TO BE DES GNATED FOR SEASONAL USE.
- CONSTRUCTION CONCERNS, TRENCHING, AND COMPACTION IN A GRAVEL LOT.

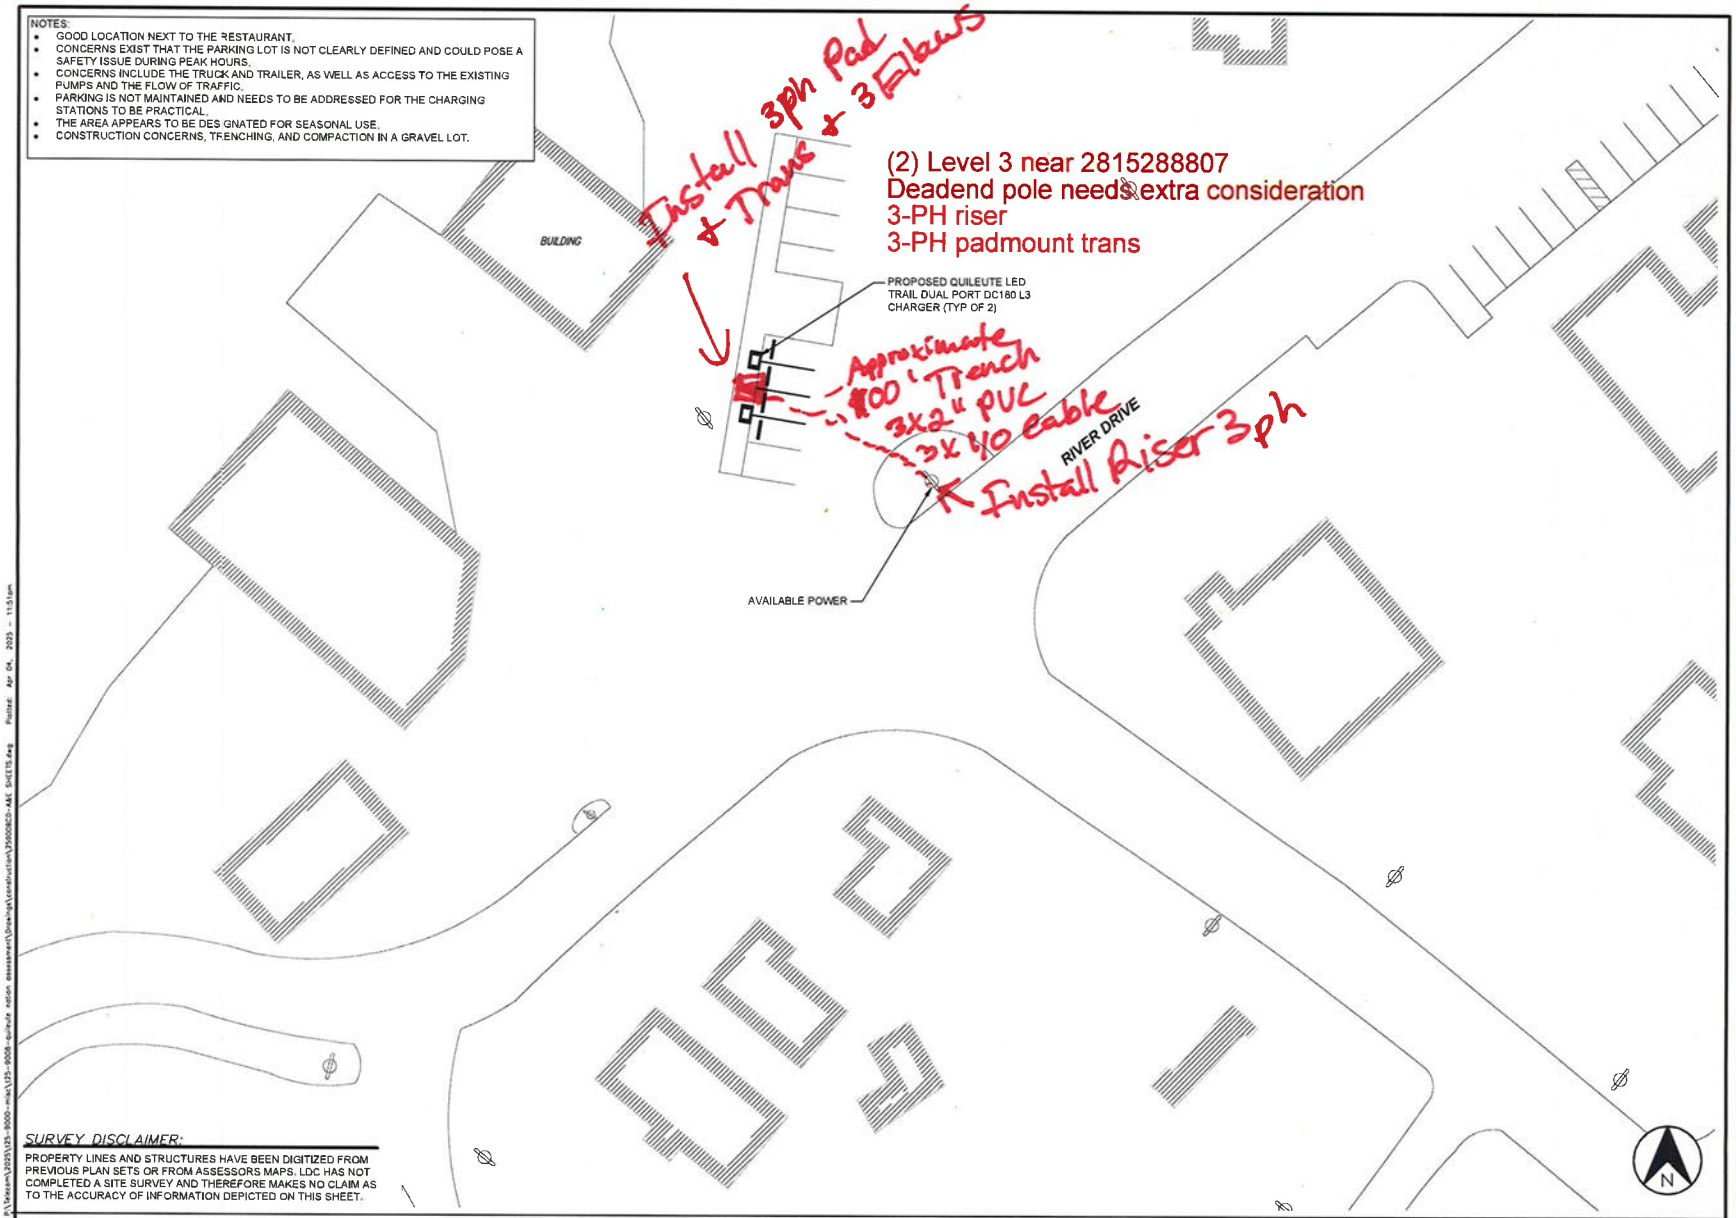

SURVEY DISCLAIMER:

PROPERTY LINES AND STRUCTURES HAVE BEEN DIGITIZED FROM PREVIOUS PLAN SETS OR FROM ASSESSORS MAPS. LDC HAS NOT COMPLETED A SITE SURVEY AND THEREFORE MAKES NO CLAIM AS TO THE ACCURACY OF INFORMATION DEPICTED ON THIS SHEET.

QUILEUTE - RIVER'S EDGE RESTAURANT - SITE PLAN 1

22"x34" SCALE: 1" = 20' | 11"x17" SCALE: 1" = 40'

Quileute Nation

LDC Surveying Engineering Planning

Kent 20210 142nd Avenue NE Woodinville, WA 98072 T 425.806.1869 www.LDCcorp.com F 425.482.2863 | Olympia

DATE:	4-3-25
DRAWN BY:	PPK
CHECKED BY:	RBH

SUBMITTALS

REV	DATE	DESCRIPTION	BY
1	4-3-25	LAYOUT DRAWINGS	PPK

APPROVAL STAMP

SITE

QUILEUTE NATION
RIVER'S EDGE RESTAURANT
41 MAIN ST
LA PUSH, WA 98350


SHEET TITLE

QUILEUTE - RIVER'S EDGE RESTAURANT - SITE PLAN

SHEET NUMBER

A-2.3

Drawing: P:\Tasks\2025\125-9000-quileute nation assessment\Drawings\construction\25000ACD-A&E Sht(1%.dwg Plotted: Apr 04, 2025 - 11:51am

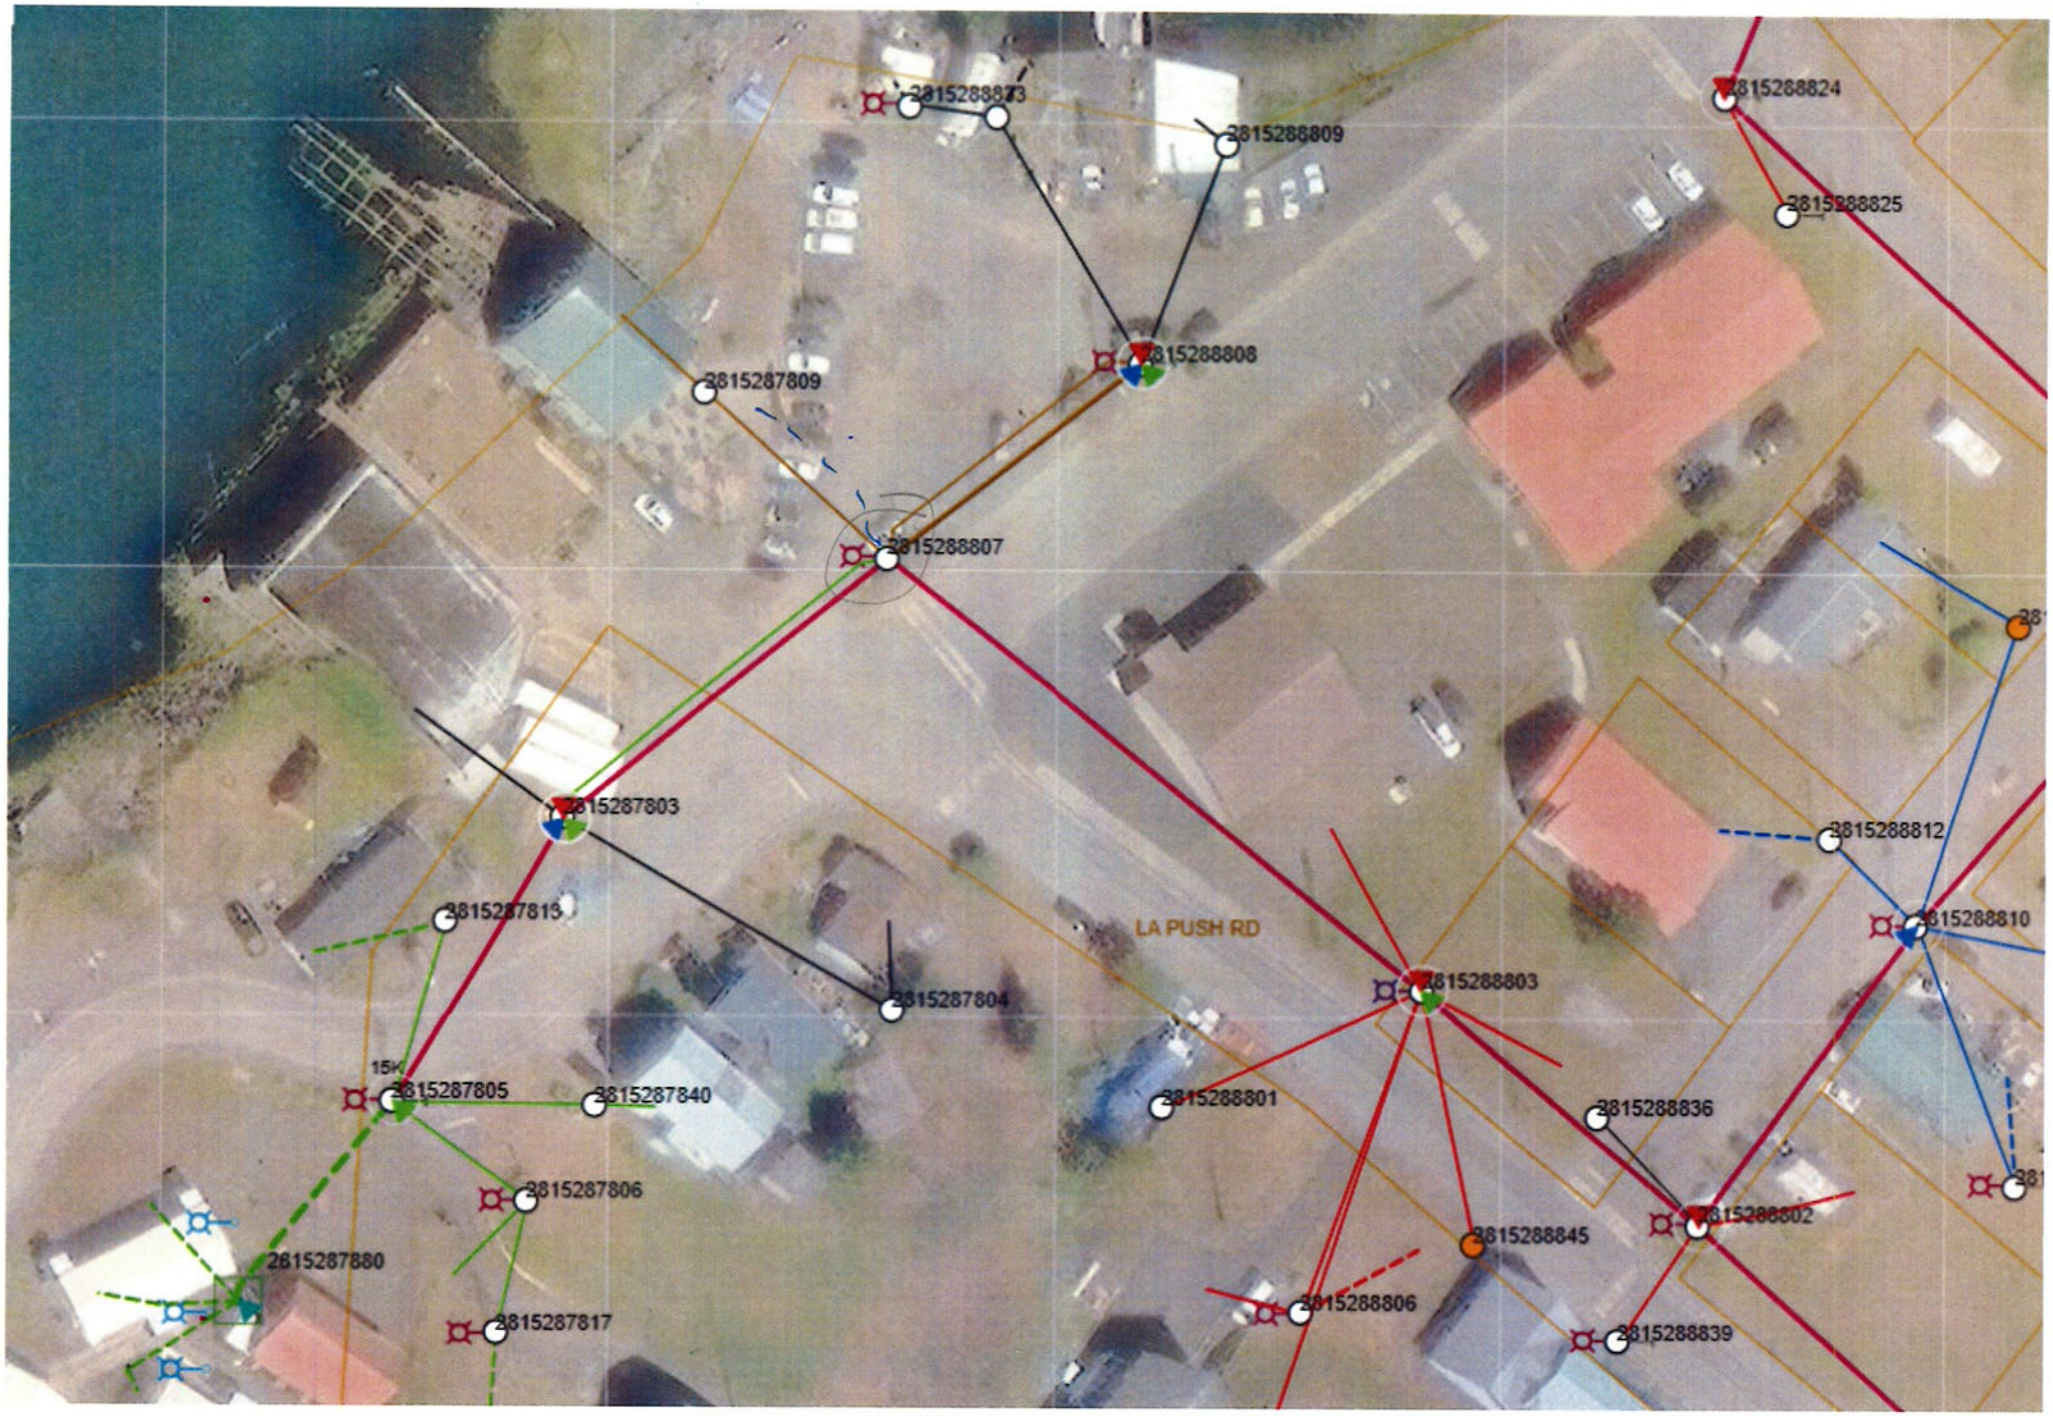
3815288824
3815288809
3815288825
3815288808
3815287809
3815288807
3815287803
3815288812
3815287813
3815288810
LA PUSH RD
3815288803
3815287804
15K
3815287805
3815287840
3815288801
3815288836
3815287806
3815288802
3815288845
3815287880
3815288806
3815287817
3815288839